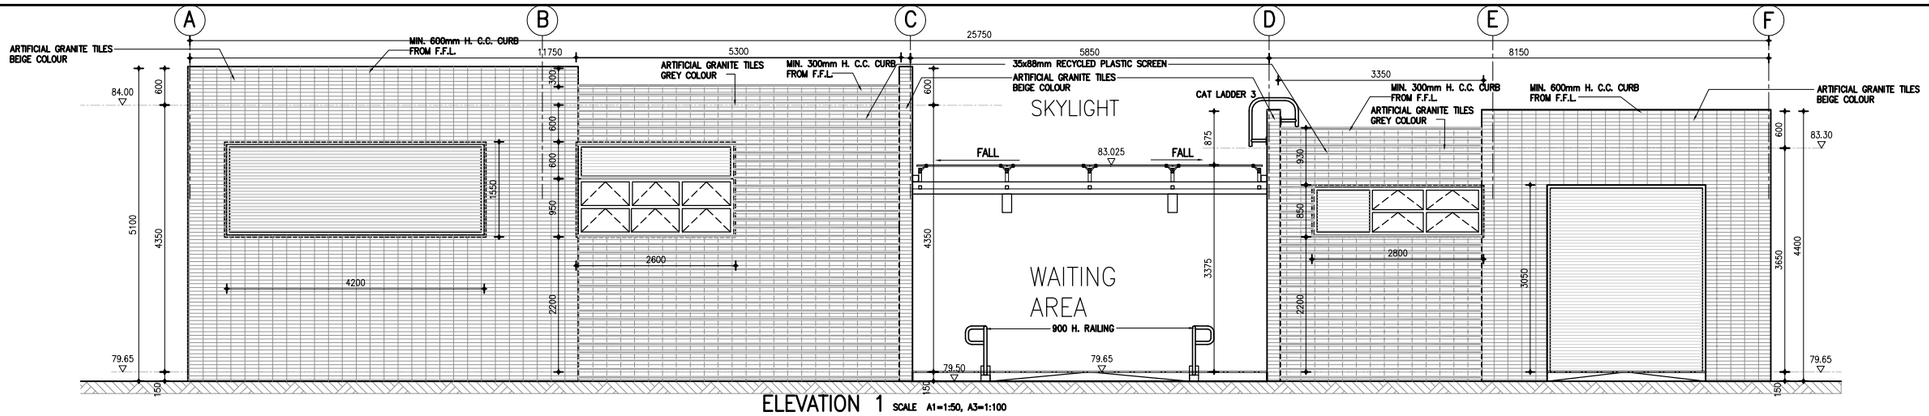

ELEVATION 1 SCALE A1=1:50, A3=1:100

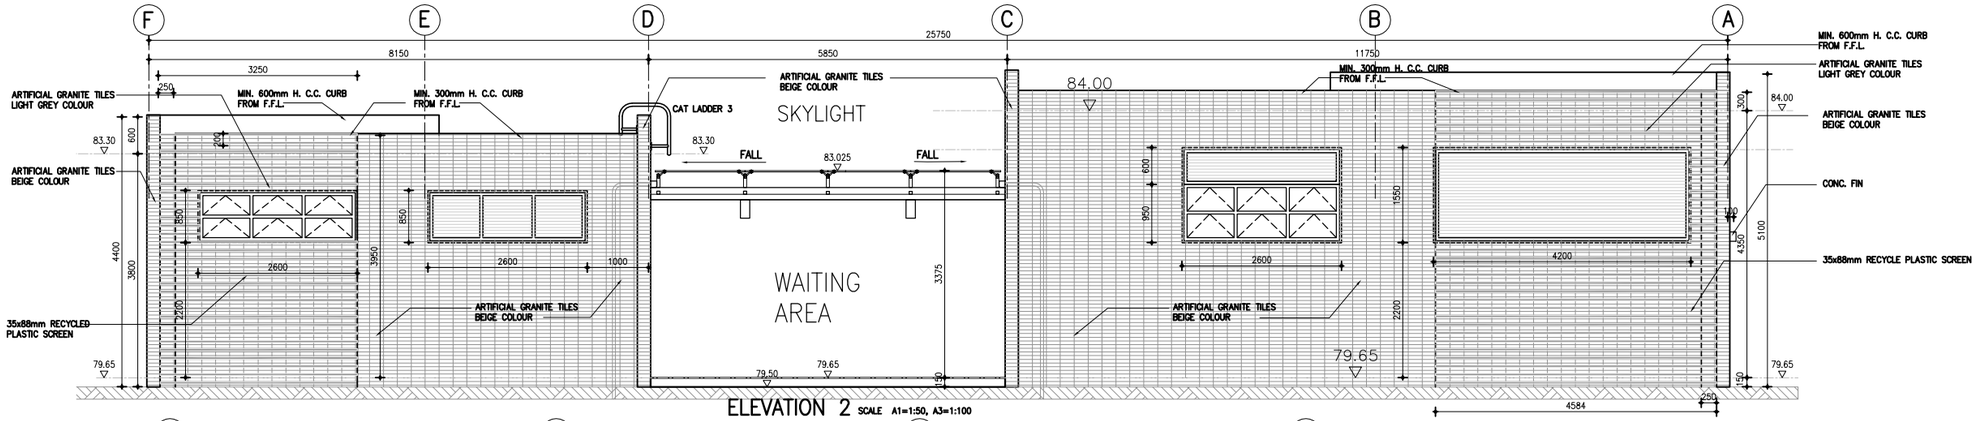

ELEVATION 2 SCALE A1=1:50, A3=1:100

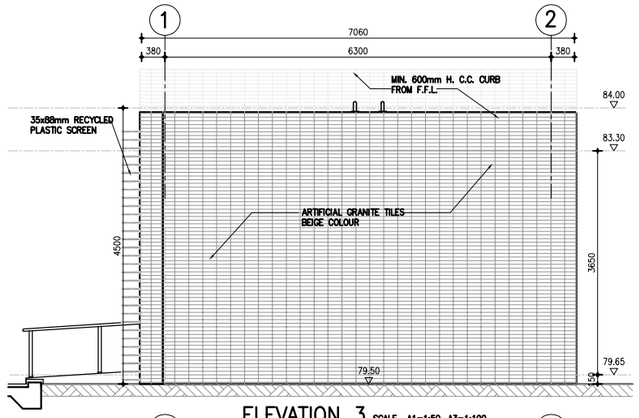

ELEVATION 3 SCALE A1=1:50, A3=1:100

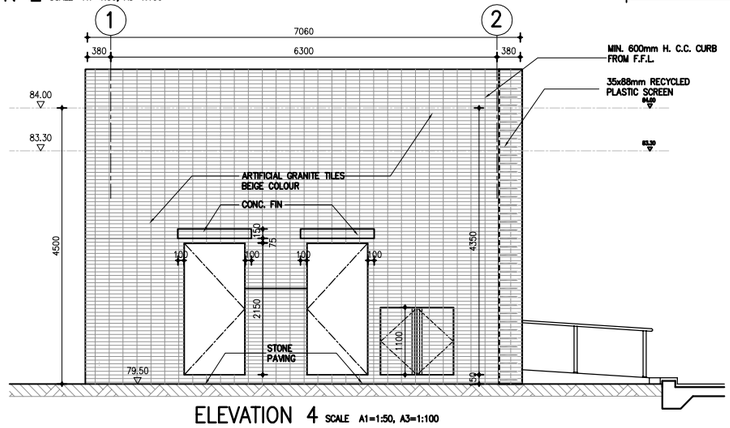

ELEVATION 4 SCALE A1=1:50, A3=1:100

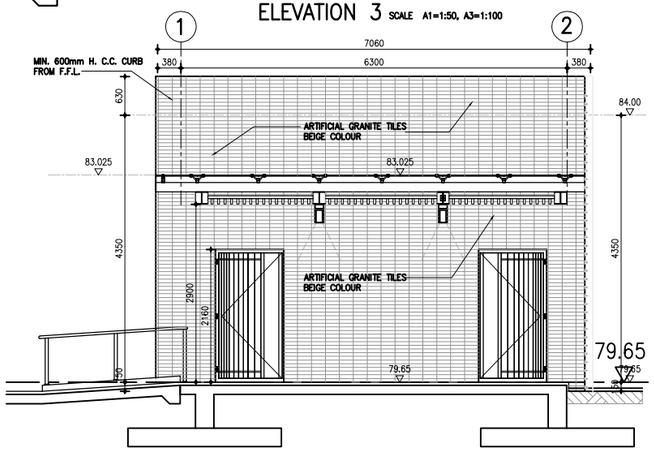

ELEVATION 5 SCALE A1=1:50, A3=1:100

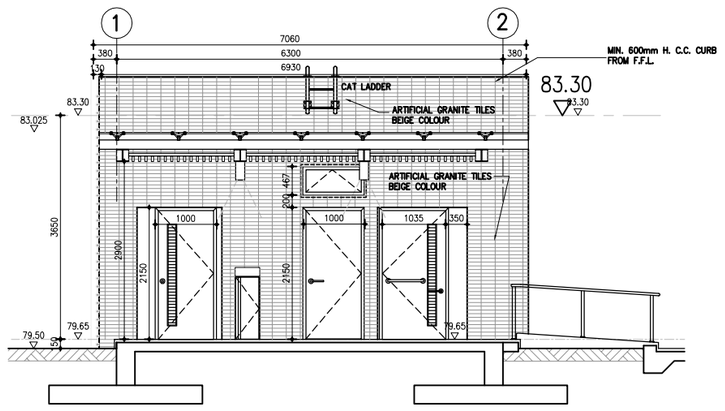

ELEVATION 6 SCALE A1=1:50, A3=1:100

Notes :

1. CONTRACTOR HAS TO SUBMIT SHOP DRAWINGS OF FALL ARREST SYSTEM, SKYLIGHT, 35x88mm RECYCLED PLASTIC SCREEN, ALUMINUM WINDOW, LOUVRE, METAL GATE AND ROLLER SHUTTER WITH STRUCTURAL CALCULATION, SAMPLE AND COLOUR CHART FOR ARCHITECT'S APPROVAL BEFORE FABRICATION AND INSTALLATION.
2. WALL FINISHES WILL BE APPLIED 100mm ABOVE SUSPENDED CEILING LEVEL.
3. RECYCLED PLASTIC SCREEN DOWN TO 50mm ABOVE SOIL TOP LEVEL.
4. EXTERNAL ARTIFICIAL GRANITE TILES TO BE ONE TILE BELOW SOIL TOP LEVEL.

SETTING-OUT POINT

No.	Date	Description	Initial
Revision			

Consultant Project No.
080101

ARTHUR C. S. KWOK
ARCHITECTS & ASSOCIATES LIMITED
郭志森建築師有限公司
1401 ARGYLE CENTRE ONE KOWLOON

TEAM 73 HK Limited
urban design urban planning landscape architecture
4/F Chiu Hong Kong Tower 6 Hennessy Road Wanchai Hong Kong
Tel: 2865-0713 Fax: 2865-4009 Email: design@team-73.com

CANWEST CONSULTANTS LIMITED
CIVIL & STRUCTURAL ENGINEERS
建保工程顧問有限公司
19/F, 633 KING'S ROAD, NORTH POINT, HONG KONG
TEL: (852) 2962 1120
FAX: (852) 2881 6385
E-MAIL: canwest@canwest.biz.com.hk

THOMAS ANDERSON & PARTNERS (H.K.) LIMITED
CONSULTING ENGINEERS, BUILDING SERVICES
湯瑪士(香港)有限公司

	Name	Signed	Date
Designed	PT /EL		DEC 2011
Drawn	WS		DEC 2011
Checked	TH		DEC 2011
Approved	AL		DEC 2011

Contract No.
SS T320

File No.

Project No.
420 RO

Consultant Agreement No.
9AS022

Contract
LOCAL OPEN SPACE AT CHUNG YEE STREET, KOWLOON CITY DISTRICT

Drawing Title
SERVICE BLOCK DETAILS 2/6 (ELEVATION 1,2,3&4)

Drawing No.
AB/2263/DL003

Scale
AS SHOWN

(Date)

ARCHITECTURAL SERVICES DEPARTMENT

A1 841 x 594