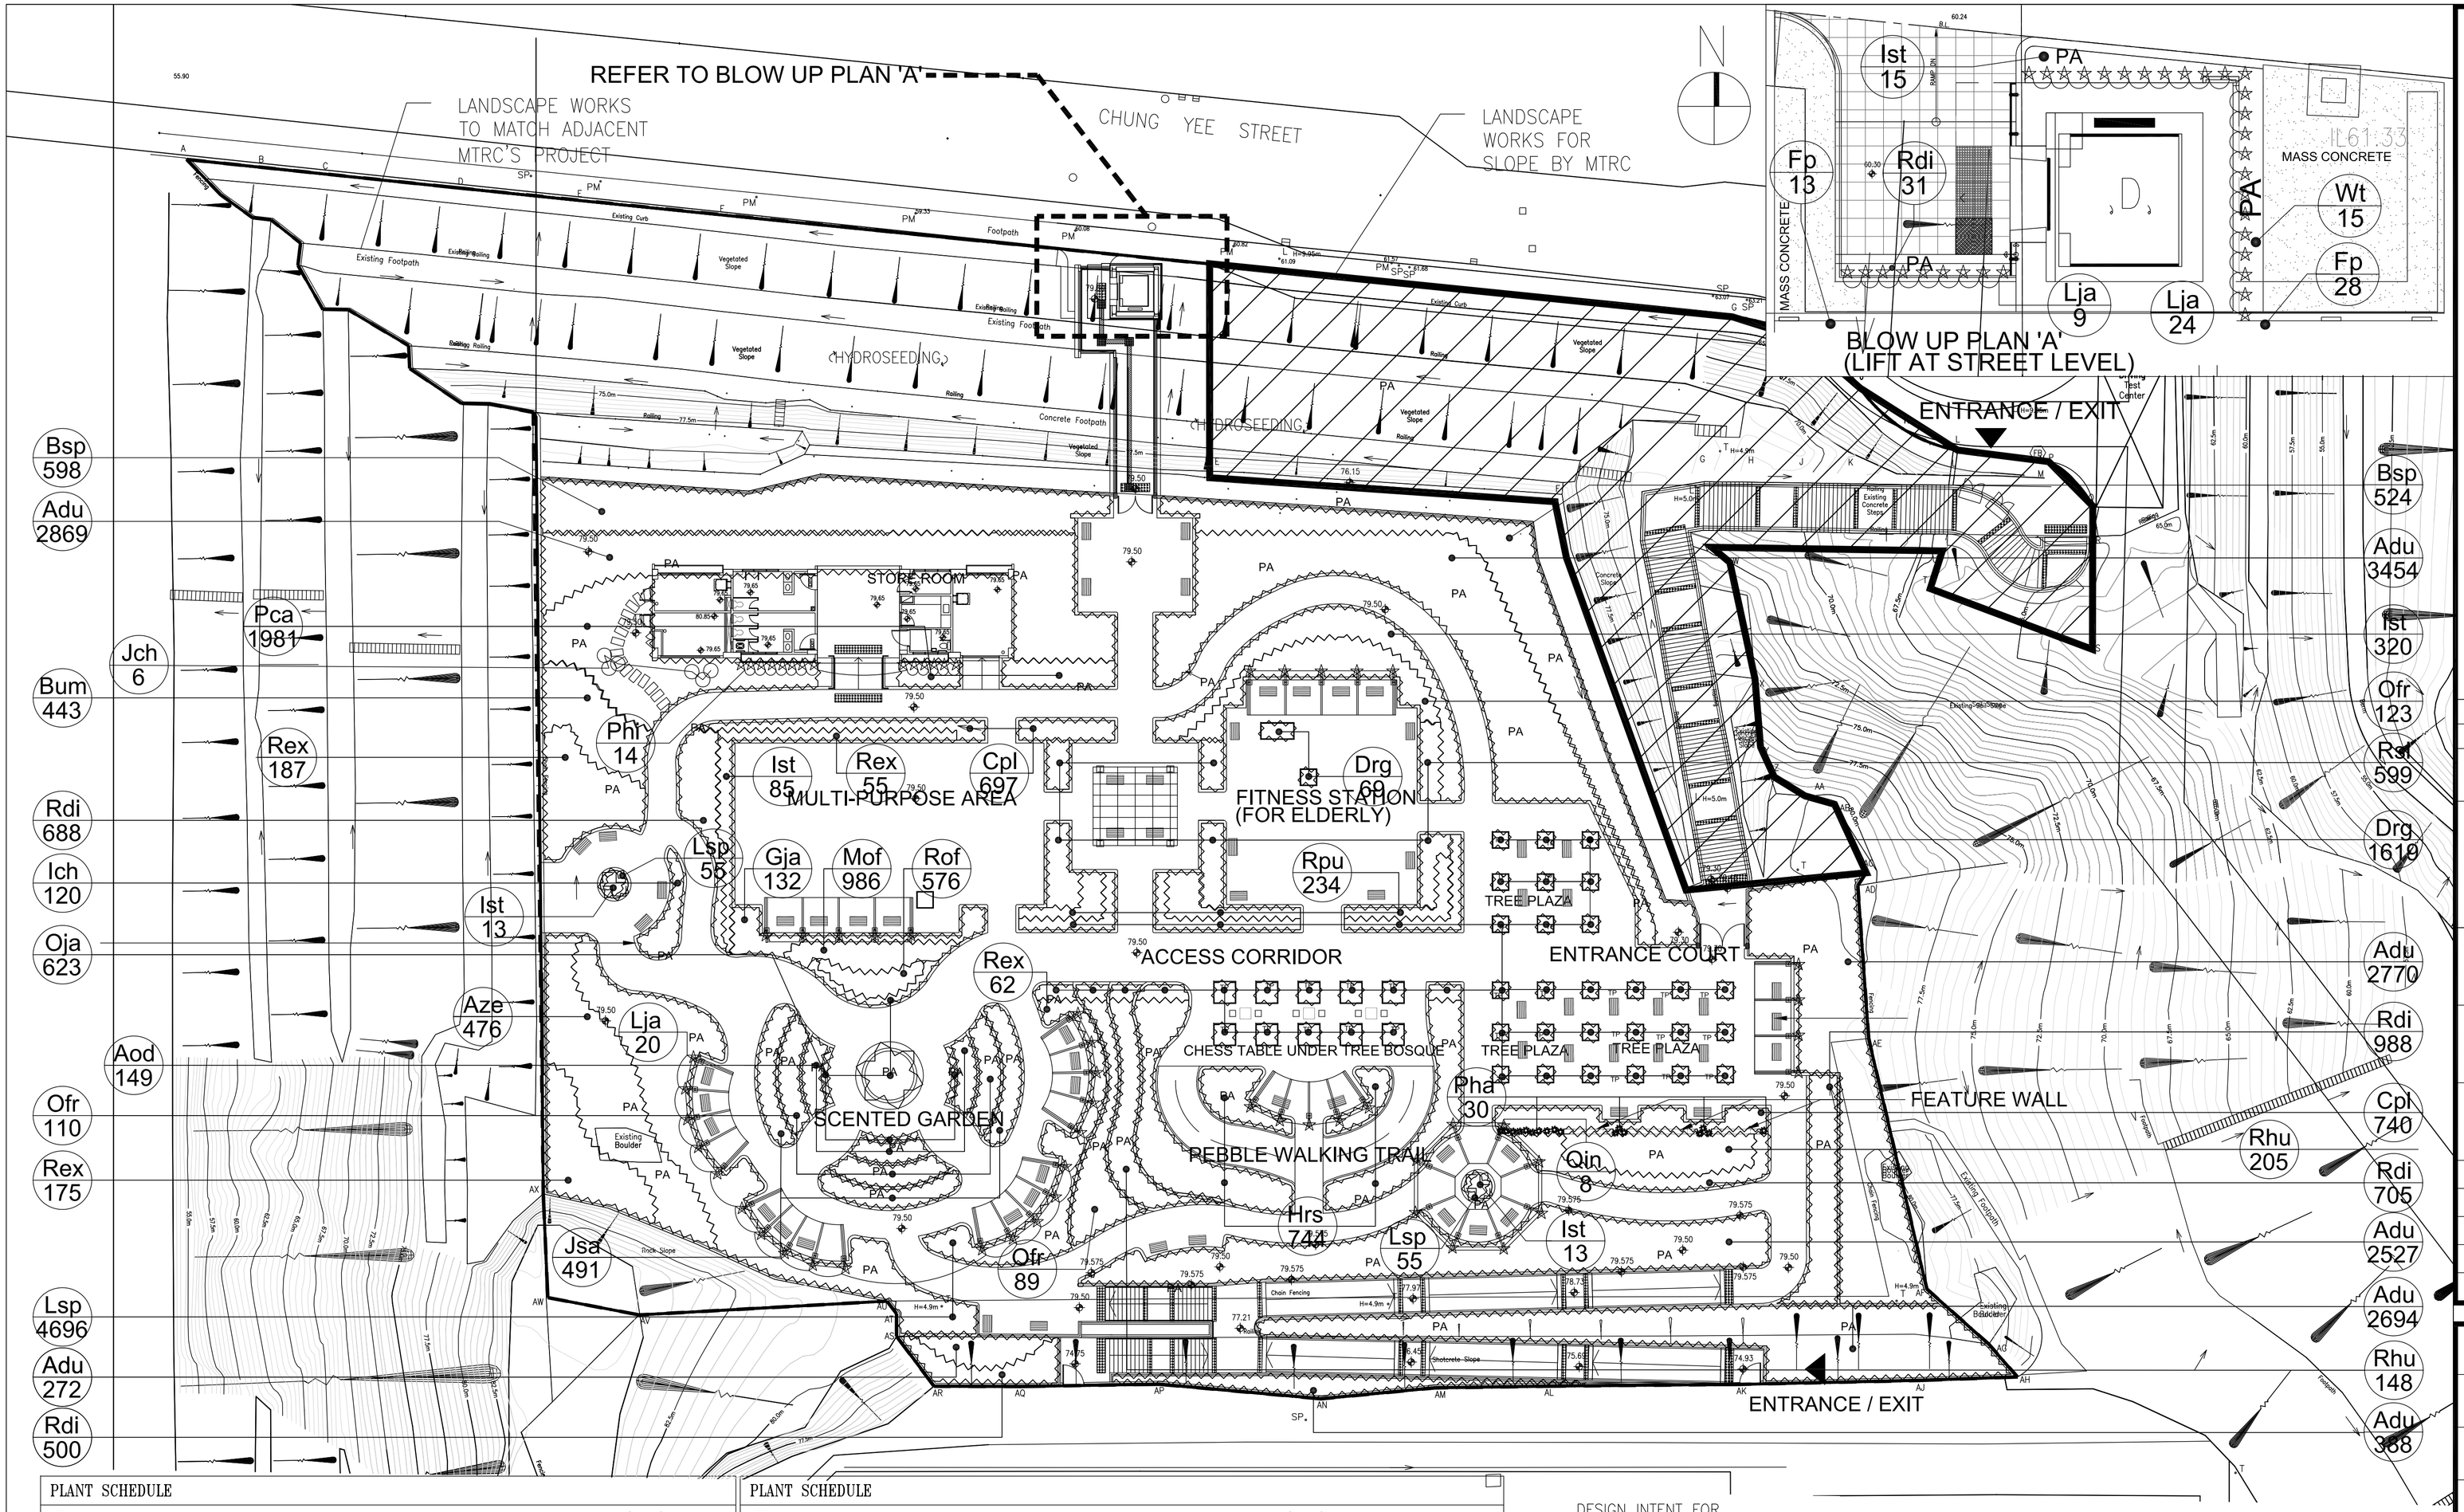

* NOTE:
- CONTRACTOR TO LOCATE EXPANSION JOINT @ MAX. 15 PER LINEAR METER & TO BE APPROVED BY ARCHITECT / STRUCTURAL ENGR.
- ALL SCREEDING, WATERPROOFING, STRUTURAL SLAB SHOULD REFER TO ARCHITECTS/ STRUCTURAL ENGR. SPECS. / DRAWINGS.
- ALL DRAINAGE POINTS, CALCULATTIONS & EXACT LOCATIONS OF SUB-SOIL DRAINS SHOULD REFER TO DRAINAGE CONSULTANTS DRAWINGS.
- PLANTING SOIL & PLANTING MATERIALS INCLUDING PROPRIETARY DRAINAGE SYSTEM SHALL BE SUPPLIED & INSTALLED BY SOFT LANDSCAPE SUB-CONTRACTOR.
- THE CONTRACTOR IS REQUIRED TO COORDINATE ESPECIALLY THE LEVELS AMONG SOIL SURFACES, DRAINAGE INSPECTION CHAMBER , PLANTINGS AND ALL OTHER BUILDING SERVICES WITHIN THE PLANTING AREA.
-CONTRACTOR TO PROVIDE SHOP DRAWINGS , FIXING DETAILS , MATERIAL SAMPLES AND STRUCTURAL CALCULATIONS FOR ARCHITECT'S APPROVAL.

PLANT SCHEDULE

Key	Botanical Name	Chinese Name	Qty	Size(mm) Ht. x Spd.	Spacing(mm)	Remark
Specimen plant						
Jch	Juniperus chinensis-Sphere	龍柏球	6	300-1000x300-1000	800	-
Palms						
Rex	Rhapis excelsa	棕竹	479	750x500	500	-
Rhu	Rhapis humilis	細葉棕竹	353	450x500	450	-
Shrubs						
Aod	Aglaia odorata	米仔蘭	149	600x500	400	-
Aze	Alpinia zerumbet	艷山薑	476	400x400	450	-
Bsp	Bougainvillea spectablilila	簕杜鵑	1122	900x300	500	-
Cpl	Cuphea platycentra	雪茄花	1437	200x150	200	-
Drg	Duranta repens golden	金連翹	1688	300x250	250	-
Gja	Gardenia jasminoides	白蟬	132	600x600	400	-
Hrs	Hibiscus rosa sinensis	大紅花	744	750x600	400	-
Ich	Ixora chinensis-red	龍船花	120	500x450	300	-
Ist	Ixora strica	細葉龍船花	446	400x400	400	-
Jsa	Jasminum sambac	茉莉花	982	300x300	300	-
Ofr	Osmanthus fragrans	桂花	322	750x600	600	-
Rdi	Rhoeo discolor	蚌花	2912	250x250	200	-
Rpu	Rhododendron pulchrum	紫杜鵑	234	600x500	400	-
Rsi	Rhododendron simsii	紅杜鵑	599	400x400	300	-

PLANT SCHEDULE

Key	Botanical Name	Chinese Name	Qty	Size(mm) Ht. x Spd.	Spacing(mm)	Remark
Bamboo						
Pha	Phyllostachys aurea	羅漢竹	30	3000mm Ht.	500	min 4 shoots/cluster
***Climbers (mix)**						
Lja	Lonicera japonica	金銀花	53	-	-	min 4 shoots,1200mm long
Phi	Parthenocissus himalayana	爬牆虎	14	-	-	min 4 shoots,1200mm long
Qin	Quisqualis indica	使君花	8	-	-	min 4 shoots,1200mm long
Creepers						
Fp	Ficus pumila	薜荔	41	-	-	min 4 shoots,1200mm long
Groundcovers						
Adu	Arachis duranensis	蔓花生	14974	100x200	250	-
Bum	Buxus microphyllus	黃楊	443	150x200	300	-
Lsp	Liriope spicata	蒲草	4806	300x300	200	-
Mof	Melissa officinalis	香蜂草	986	150x150	150	-
Oja	Ophiopogon jaburan	花葉沿階草	623	100x150	200	-
Pca	Pilea cadierei	冰水花	1981	200x300	250	-
Rof	Rosemarinus officinalis	迷迭香	576	150x150	150	-
Wt	Wedelia trilobata	蟛蜞菊	15	300x300	300	min. 4 shoots

DESIGN INTENT FOR CLIMBER'S LATTICE

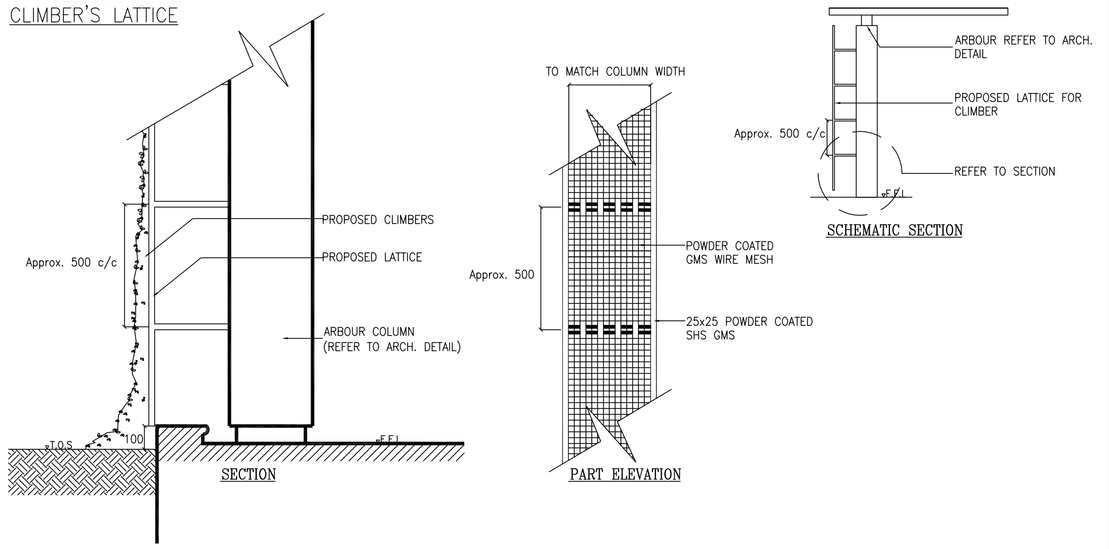

No.	Date	Description	Initial
Revision			

Consultant Project No.
080101

ARTHUR C. S. KWOK
ARCHITECTS & ASSOCIATES LIMITED
郭忠錄建築師有限公司
1401 ARGYLE CENTRE ONE KOWLOON

TEAM 73 HK Limited
urban design urban planning landscape architecture
8/F Chiba Hong Kong Tower 8 Hennessy Road Wanchai Hong Kong
Tel: 2865-5713 Fax: 2865-4809 Email: design@team-73.com

CANWEST CONSULTANTS LIMITED
CIVIL & STRUCTURAL ENGINEERS
建偉工程顧問有限公司
15/F, 633 KING'S ROAD, NORTH POINT, HONG KONG
TEL: (852) 2892 1128
FAX: (852) 2881 6365
E-MAIL: canwest@canwest-biz.com.hk

THOMAS ANDERSON & PARTNERS (H.K.) LIMITED
CONSULTING ENGINEERS, BUILDING SERVICES

	Name	Signed	Date
Designed	KH		08 DEC 2011
Drawn	KH		08 DEC 2011
Checked	SI		08 DEC 2011
Approved	SF	SF	08 DEC 2011

Contract No.

File No.

Project No.
420 RO

Consultant Agreement No.
9AS022

Contract
LOCAL OPEN SPACE AT CHUNG YEE STREET, KOWLOON CITY DISTRICT

Drawing Title
LANDSCAPE PLANTING PLAN (FOR SHRUBS)

Drawing No.
AB/2263/EW012

Scale
A1 = 1 : 250
A3 = 1 : 500

13 JAN 2012 (Date)

ARCHITECTURAL SERVICES DEPARTMENT

A1 841 x 594